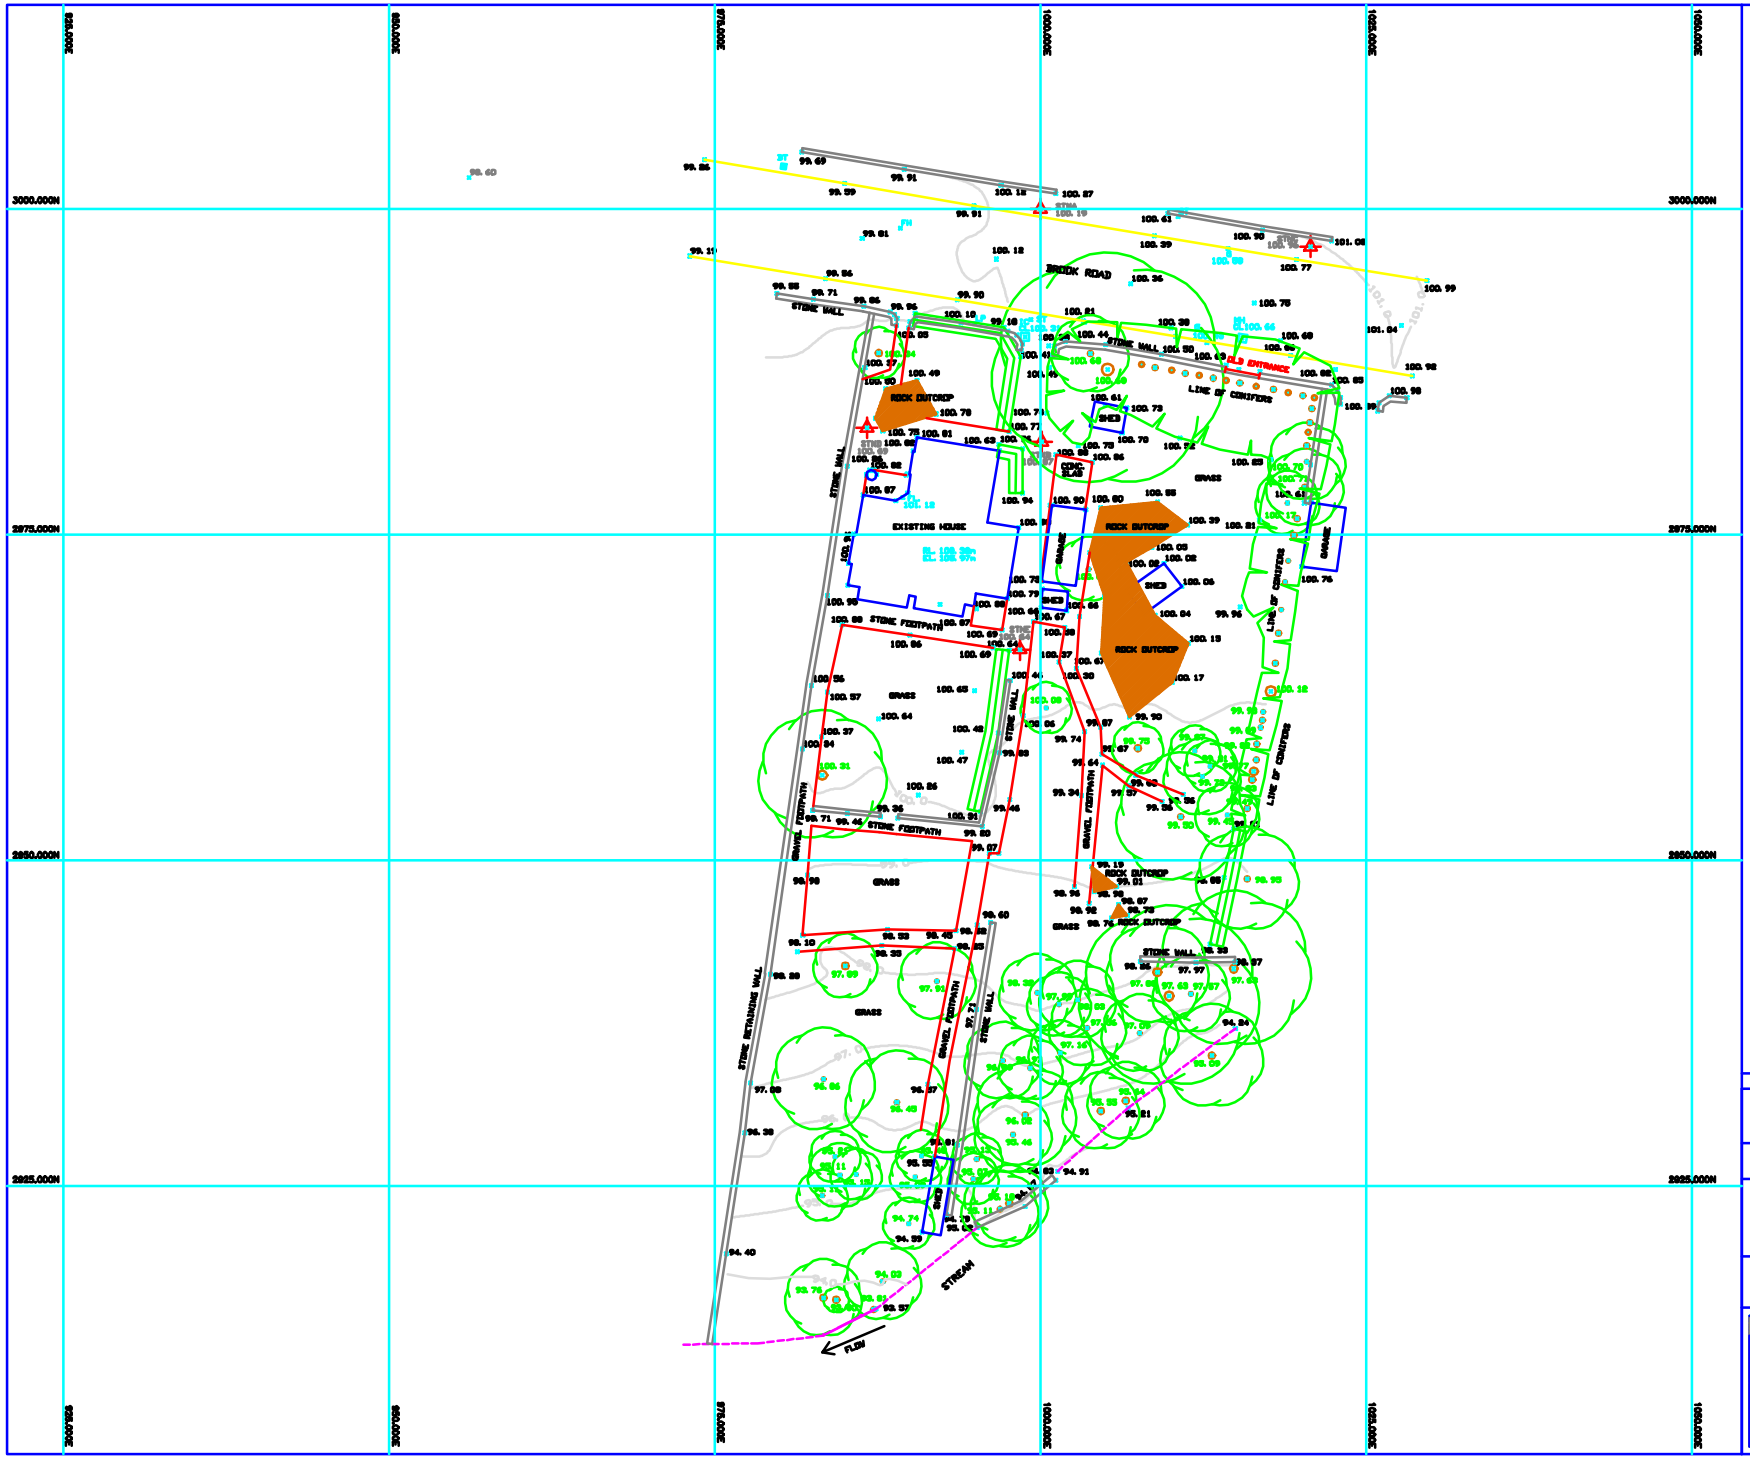

N
W E
S

CO-ORDINATED STATIONS

STATION	EASTING	NORTHING	LEVEL (m)
A	1000.000	3000.000	100.100
B	1000.1104	2995.113	100.000
C	1025.716	2997.105	100.000
D	995.677	2993.196	100.000

ABBREVIATIONS

AV	AIR VALVE/VENT	IC	INSPECT CHAMBER
BOL	BOLLARD	IL	INVERT LEVEL
BS	BELOW SEACON	JHW	JAPANESE KNOT WEED
BW	BROKEN BRICK	LB	LAMP BOLLE
CL	CUR LEVEL	LP	LAMP POST
DS	DUG STRIP	MP	MAINE PLACE
EB	EARTHEN BUNDON	MH	MANHOLE
G.	GRADE LEVEL	PS	POST/SIGN POST
IB	ELAPSHIRED	PB	POST BOX
EN	ENGRAVED	PG	PROPERTY GARAGE
EL	EAVES LEVEL	RC	RAINWATER DUC
ELC	ELEC JUNCT. BOX	RL	RIDGE LEVEL
EP	ELECTRICITY POLE	RS	RIDGE STONE
FH	FIRE HYDRANT	SB	SITE BOX
FL	FLOOR LEVEL	ST	STEP TOP
FCS	FULL OF SEDIMENT	TH	TRIAL HOLE
FP	FLAG POLE	TL	TRAFFIC LIGHT
G	GULLY	TP	TELEGRAPH POLE
GM	GAS METER	TV	CABLE TV BOX
GV	GAS VALVE	WM	WINDOW TO LIFT
		WM	WATER METER

SYMBOLS

	SURVEY STATION		TREE
—E—	O/H ELEC CABLE		BENCH MARK
—T—	O/H PHONE LINE		TRIAL PIT
	CANOPY/HEDGE		BOREHOLE

NOTES

A) ONLY MANHOLES AND SERVICES VISIBLE AT TIME OF SURVEY SHOWN

B) LOCAL GRID USED AND ORIENTATED TO MAGNETIC NORTH

C) LEVELS IN METRES RELATED TO O.S.B.M.

D) DRAINAGE INFORMATION TAKEN FROM LOCAL AUTHORITY RECORDS. INFORMATION MUST BE CHECKED PRIOR TO WORK COMMENCING

Rev	Description	Date

PROPOSED DEVELOPMENT AT OAKDENE, BROOK ROAD, WINDERMERE

CLIENT

TOPOGRAPHICAL SURVEY

SW005/TOO

Drawn	S. FAIRHURST
Date	MAY 2009
Scale	1:200

RJP Surveying Consultants
LAND SURVEYORS & SITE ENGINEERS
AVREFIELD COTTAGE
AVREFIELD ROAD
ROBY HILL
UPHOLLAND
LANCASHIRE
WN8 0QP
TEL: 01695 622230
FAX: 01257 261654
MOBILE: 07710 [illegible]
E-MAIL: surveys.rjp99@blueyonder.co.uk